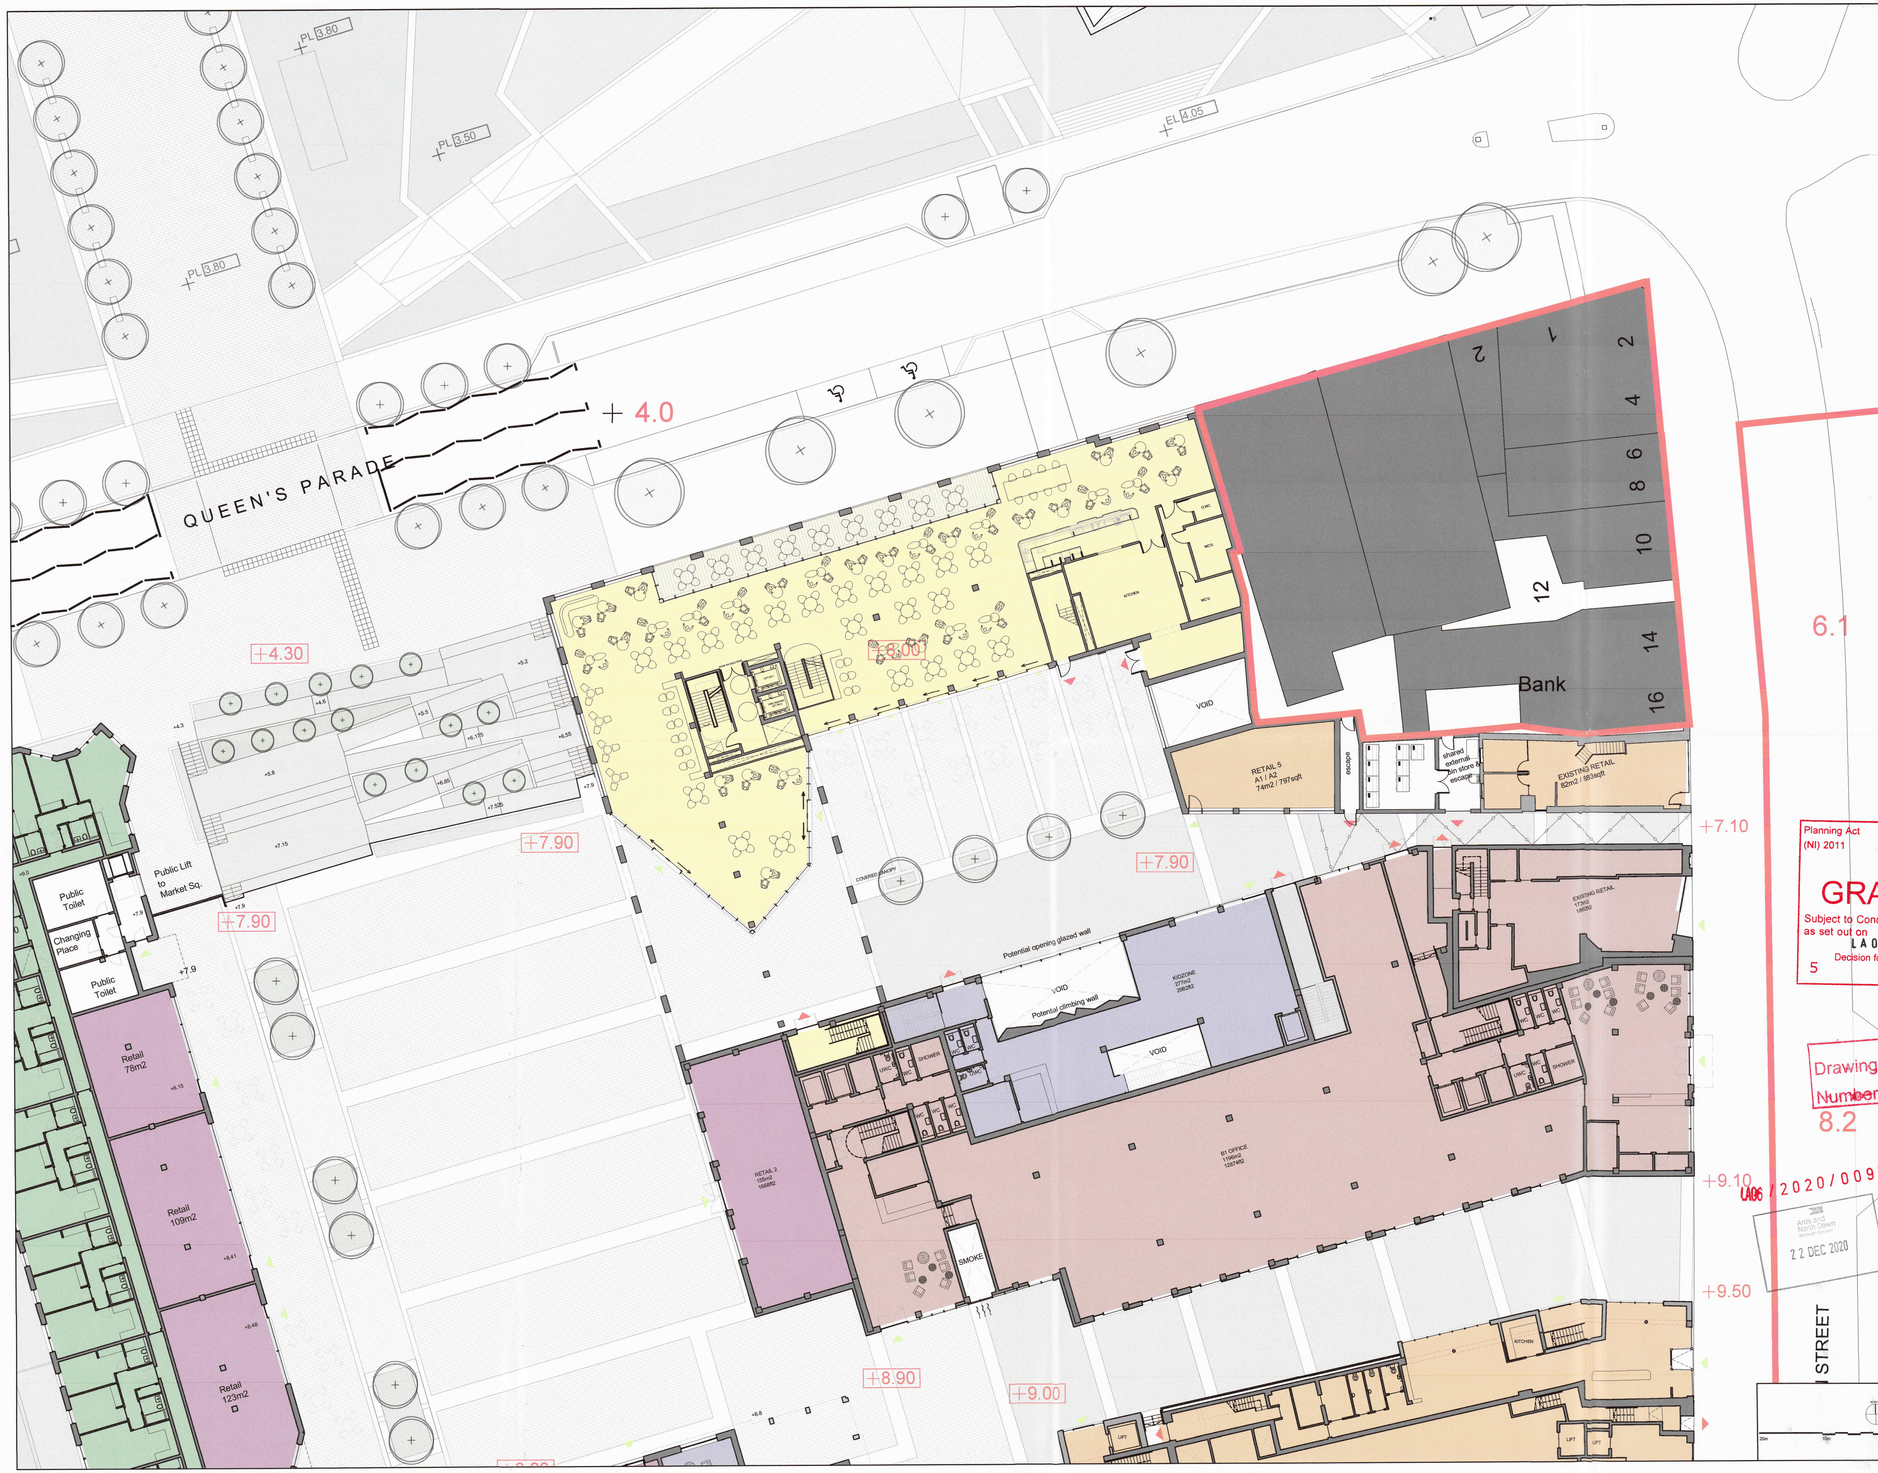


**DISCLAIMER:**
TODD ARCHITECTS CONFIRM THAT RECIPIENTS CAN ONLY RELY ON APPROVED CONTROLLED DOCUMENT FORMATS IN CONSTRUCTION PROJECTS. CONTROLLED DOCUMENT FORMATS INCLUDE ORIGINAL HARD COPY DRAWINGS ISSUED BY TODD ARCHITECTS, OR UNPRINTED PDF/DWF IMAGES OF DRAWINGS RECEIVED FROM TODD ARCHITECTS. TODD ARCHITECTS CANNOT ENSURE THE ACCURACY OF DRAWINGS, USED IN AN UNCONTROLLED FORMAT. THESE MAY BE AFFECTED BY, OR MAY BE MISINTERPRETED AS A RESULT OF HUMAN ERROR ON THE PART OF THE RECIPIENT, OR AS A RESULT OF THE INCOMPATIBILITY OF COMPUTER SYSTEMS WHEN OPENING OR PRINTING COMPUTER AIDED DRAWINGS. UNCONTROLLED DOCUMENT FORMATS INCLUDE: COMPUTER AIDED DESIGN FILES, PRINTS WHICH HAVE BEEN CREATED BY THE RECIPIENT FROM NON-CONTROLLED FILE FORMATS, PHOTOCOPIES OF ORIGINAL HARD COPY DRAWINGS, UNPRINTED PDF/DWF IMAGES OF DRAWINGS SUPPLIED BY TODD ARCHITECTS FOR INFORMATION PURPOSES ONLY. TODD ARCHITECTS ACCEPT NO RESPONSIBILITY FOR ANY LOSS OR DAMAGE ARISING AS A RESULT OF RELIANCE BY THE RECIPIENT OR ANY THIRD PARTY ON UNCONTROLLED DOCUMENT FORMATS, RELIANCE UPON WHICH WILL BE ENTIRELY AT THE RISK OF THE RECIPIENT

CONTRACTOR(S) ARE RESPONSIBLE FOR THE VERIFICATION OF ALL DIMENSIONS ON SITE AND THE ARCHITECT IS TO BE INFORMED OF ANY DISCREPANCY. USE FIGURED DIMENSIONS ONLY.

Planning Act (NI) 2011
Ards and North Down Borough Council
GRANTED
Subject to Conditions (if any) as set out on
Decision form No. LA06/2020/0097
Date 29 SEP 2022

Drawing Number 26 B
Ards and North Down Borough Council
8.2

LA06/2020/0097

Ards and North Down Borough Council
22 DEC 2020

| Rev no: | Date: | Amendment: | Drawn by: | Chkd by: |
|---|---|---|---|---|
| 05 | 18.12.20 | Red Line amended<br>Block 6 amended | AC | NM |
| 04 | – . – . – | Block 6 amended for submission to Planning Authority | AC | NM |
| 03 | 06.07.20 | Blocks 1,2 & 5 amended for submission to Planning Authority | AC | NM |
| 02 | 23.01.20 | Issued for Planning Approval | AC | NM |
| 01 | 02.12.19 | Client Issue | AC | NM |

Client: Bangor Marine Ltd

Project Name: **Queen's Parade, Bangor**

Drawing Title: Proposed Block 05, 06, 09
-Hotel, Retail / Offices.
[Level 01 - Podium]

TODD ARCHITECTS
CITY QUAYS OFFICE HOUSE
2 QUEEN'S ROAD
BELFAST, BT3 9DT
T +44 (0) 28 9024 6587
E INFO@TODDARCH.CO.UK

TODD

| Date | Dwn by | Chd by | Scale | Page |
|---|---|---|---|---|
| 02.12.2019 | AC | NM | 1:200 | A1 |

| Project No. | Status | Revision |
|---|---|---|
| 17017 | PLANNING | 005 |

Drawing number: QPB-TODD-05-01-GA-A-200-002

© TODD Architects Ltd All rights reserved