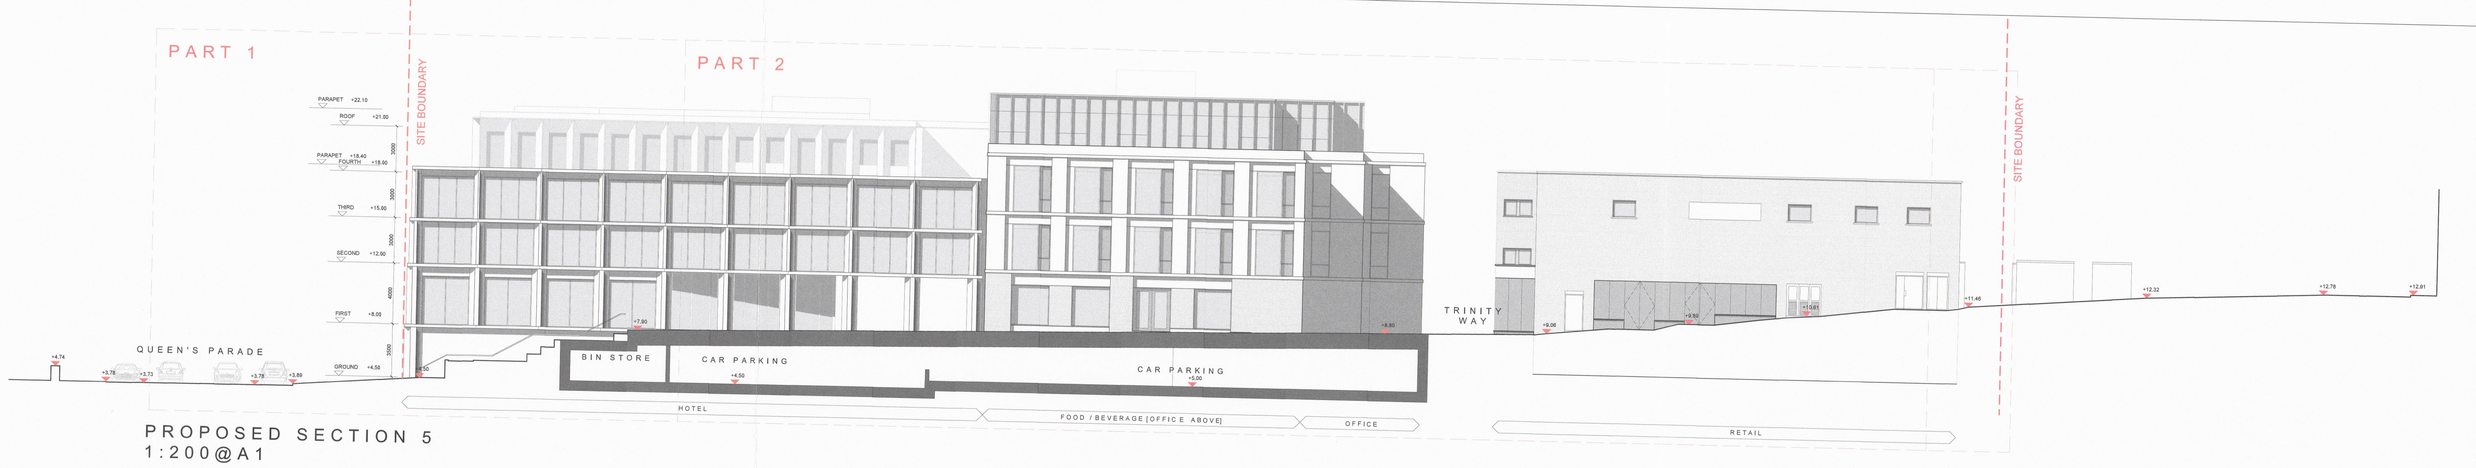

PROPOSED SECTION 5
1:200@A1

PROPOSED SECTION 5 - PART 1
1:100@A1

PROPOSED SECTION 5 - PART 2
1:100@A1

Planning Act (NI) 2011
Ards and North Down Borough Council
GRANTED
Subject to Conditions (if any) as set out on
Decision form No. LA 05/2020/0097
Materials Date 29 SEP 2021

1. Metal Standing Seam Roof
2. Natural Slate Roof
3. Metal Shingle Cladding
4. Facing Brickwork
5. Reconstituted Stone Cladding
6. Metal Rainscreen Cladding
7. Fibre Cement Rainscreen Cladding
8. Self Coloured Render
9. Metal Louvred Screen
10. PPC Aluminium Windows/Doors
11. Painted Metal Balustrades
12. Painted Metal Cantilevered Balconies
13. Timber Louvres
14. Metal Canopy
15. Glass Canopy with Timber/Steel Structure
16. Shopfront Awning
17. Ex. Brickwork Painted

Ards and North Down Borough Council
Drawing Number 478
LA05/2020/0097
Received 24 DEC 2020

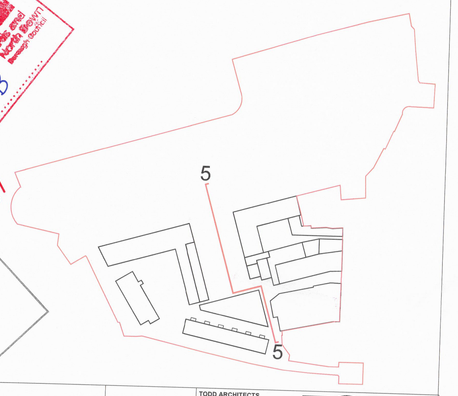

DISCLAIMER:
TODD ARCHITECTS CONFIRM THAT RECIPIENTS CAN ONLY RELY ON APPROVED CONTROLLED DOCUMENT FORMATS IN CONSTRUCTION PROJECTS. CONTROLLED DOCUMENT FORMATS INCLUDE ORIGINAL HARD COPY DRAWINGS ISSUED BY TODD ARCHITECTS, OR UNPRINTED PDF FORMAT DRAWINGS ISSUED BY TODD ARCHITECTS. TODD ARCHITECTS CANNOT ENSURE THE ACCURACY OF DRAWINGS, ISSUED IN UNCONTROLLED DOCUMENT FORMAT WHICH MAY BE ALTERED OR MISINTERPRETED AS A RESULT OF DIFFERENT SOFTWARE SYSTEMS WHEN OPENING OR PRINTING COMPUTER AIDED DRAWINGS. UNCONTROLLED DOCUMENT FORMATS INCLUDE COMPUTER AIDED DRAWINGS, UNCONTROLLED, CREATED BY THE RECIPIENT FROM NON-CONTROLLED FILE FORMATS, PHOTOCOPIES OF ORIGINAL HARD COPY DRAWINGS FROM TODD ARCHITECTS, DRAFT DRAWINGS SUPPLIED BY TODD ARCHITECTS AND ANY DRAWINGS SUPPLIED BY TODD ARCHITECTS WHICH ARE NOT SIGNED. TODD ARCHITECTS ACCEPT NO RESPONSIBILITY FOR ANY LOSS OR DAMAGE ARISING AS A RESULT OF RELIANCE BY THE RECIPIENT OR ANY THIRD PARTY ON UNCONTROLLED DOCUMENT FORMATS, RELIANCE UPON WHICH WILL BE ENTIRELY AT THE RISK OF THE RECIPIENT.

CONTRACTORS ARE RESPONSIBLE FOR THE VERIFICATION OF ALL DIMENSIONS ON SITE AND THE ARCHITECT IS TO BE INFORMED OF ANY DISCREPANCY. DO NOT SCALE FROM THIS DRAWING, USE FIGURED DIMENSIONS ONLY.

Rev	Date	Amendment	Drawn by	Check by
6	26.11.20	Block 05 amended for submission to Planning Authority	AC	NM
5	07.07.20	Block 05 amended for submission to Planning Authority	RB	NM
4	23.01.20	Issued For Planning Approval	AJC	NM
3	18.09.19	Block 05 amended	AC	NM
2	10.09.19	Elevations updated to reflect Client requested changes to Block 06	AC	NM
1	06.09.19	———	AC	NM

TODD ARCHITECTS
3RD FLOOR CITY QUAYS HOUSE, 6 QUEENS ROAD, BELFAST BT3 9ZZ
T: +44 (0) 28 9024 6587
E: INFO@TODDARCH.CO.UK

TODD

Status	PLANNING
Client	BANGOR MARINE
Date	06/09/2019
Project Name	QUEEN'S PARADE, BANGOR
Drawn by	AC
Chkd by	NM
Drawing Title	Proposed Section 5
Scale	1:200
Paper	A0
Drawing No.	17017-QPB-TODD-ZZ-ZZ-DR-A-400-005
Revision	006

© TODD Architects Ltd All rights reserved