KEY

EXISTING BUILDINGS

EXISTING KERB LINE

HARDWORKS

GRANITE KERB
300MM WIDE KERB, INCLUDING SPECIALS AT ALL CORNERS, RADII AND DROPPED KERBS

GRANITE PAVING FLAGS WITH MIN 3 ROWS OF GRANITE SETT PAVING ALONG BUILDING LINE

GRANITE PAVING SETTS LAID PARALLEL WITH KERB EDGE ON VECHULAR LOADING FOUNDATION

DECORATIVE STONE PAVING DETAIL WITH LED UP-LIGHTERS ALONG WAVES

DECORATIVE STONE PAVING BAND

TACTILE PAVING FOR CONTROLLED AND UNCONTROLLED PEDESTRIAN CROSSINGS

NEW ASPHALT SURFACE TO EXISTING ROAD

GRANITE SETT PAVING TO CENTRE ISLAND, MIN 3 ROWS

STREET FURNITURE

BESPOKE BANGOR SEAT - (SMALL, MEDIUM & LARGE)

FEATURE SAIL -FEATURE SAIL BANNER COLUMN - 7.8M HIGH

TELESCOPIC / STATIC BOLLARDS

DECORATIVE STAINLESS STEEL PEDESTRIAN GUARDS RAILING

2 no STAINLESS STEEL CYCLE STANDS

BUS SHELTER

STREET LIGHTING

NEW SINGLE STREET LIGHTING COLUMN

RECESSED DECORATIVE FOOTPATH LIGHTING

SOFTWORKS

EXISTING TREE RETAINED

EXISTING TREE REMOVED

NEW SEMI MATURE TREES
PROPOSED TREE PLANTING - Carpinus betulus 'Fastigiata', 25-30mm GIRTH, 4x tr, WELL BALANCE CROWN, 2.2m CLEAR STEM, 4.5-5.0m HIGH, 2.5-3.0m SPREAD, RB

WILDFLOWER SEEDING
ground to wave up and down supported by corten steel edging, max height 500mm

General Notes
- 500mm wide reinstatement strip along all kerbs
- Overhead cables to be undergrounded within the Scheme area of
  - Abbey Street, Dufferin Avenue, Central Avenue, Kings Street
- All Kerbs to be 300x250x900mm Granite
- Tactile Paving to all Road Crossings
- Bus Kerbs to all Bus Stops
- Dropped Kerb to all pedestrian crossings at road level

Drainage
- Underground all downpipes, drainage to connect into existing sewer

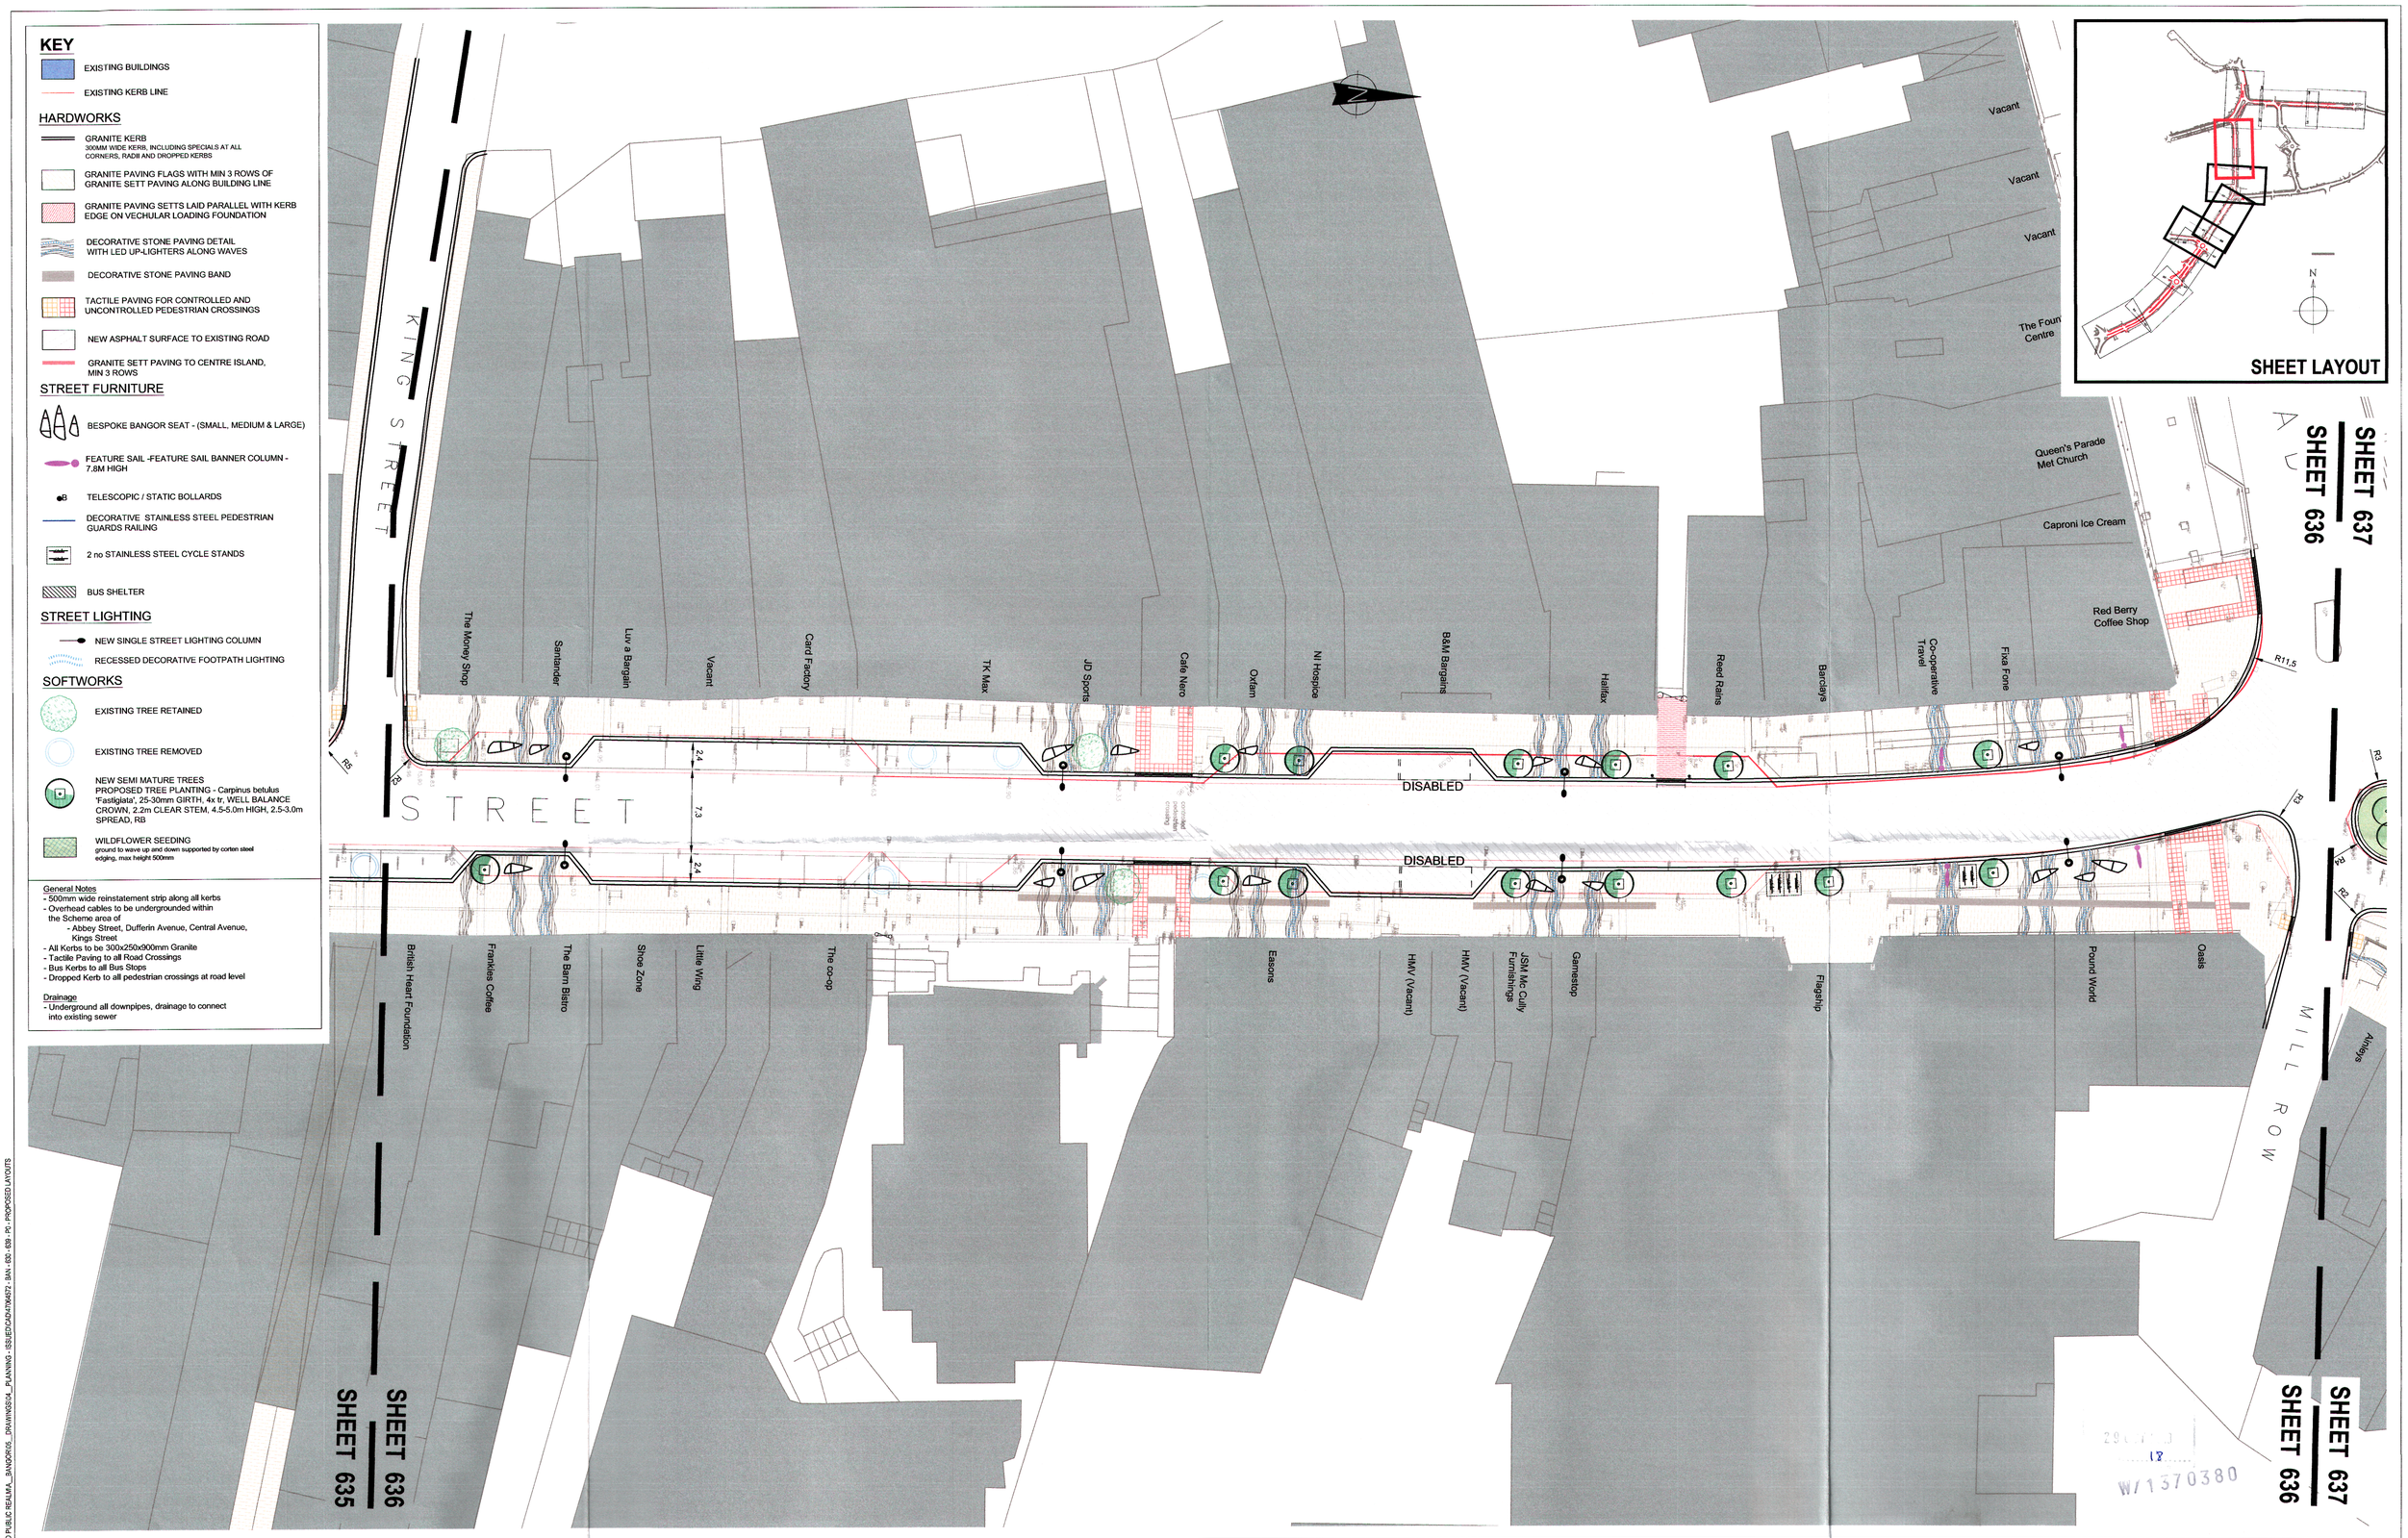

Revision Details	By / Check	Date	Suffix

NOTES

CONSTRUCTION RISKS	MAINTENANCE / CLEANING RISK	DEMOLITION RISKS

In addition to the hazard/risks normally associated with the types of work detailed on this drawing take note of above. It is assumed that all works on this drawing will be carried out by a competent contractor working, where appropriate, to an appropriate method statement.

SAFETY, HEALTH AND ENVIRONMENTAL INFORMATION BOX

Purpose of Issue: PLANNING

Client: North Down Borough Council

Project Title: BANGOR PUBLIC REALM

Drawing Title: PROPOSED LAYOUT
MAIN STREET
SHEET 4 of 4

Designed	Drawn	Checked	Approved	Date
NC	NC	PM	CA	JULY 2013

URS Internal Project No. 47064572

Scale @ A1 1:250

This document has been prepared in accordance with the scope of URS' appointment with its client and is subject to the terms of that appointment. URS accepts no liability for any use of this document other than by its client and only for the purposes for which it was prepared and provided. Only written dimensions shall be used.
© URS Infrastructure & Environment UK Limited

URS Infrastructure & Environment UK Limited
Beechill House
Beechill Road, Belfast
BT8 7RP
T: +44 (0)28 9070 5111
F: +44 (0)28 9079 5651
www.ursglobal.com

URS

Drawing Number: 47064572 - BAN - 636

Rev: P0

Plot Date : 10/28/2013 2:29 PM
File Name : G:\47064572 - BANGOR & HOLYWOOD PUBLIC REALM\4_BANGOR\05_DRAWINGS\4_PLANNING - ISSUE\DCAD\796572 - BAN - 636 - 639 - P0 - PROPOSED LAYOUTS