


ELEVATIONS, SCALE 1:100


ELEVATION A

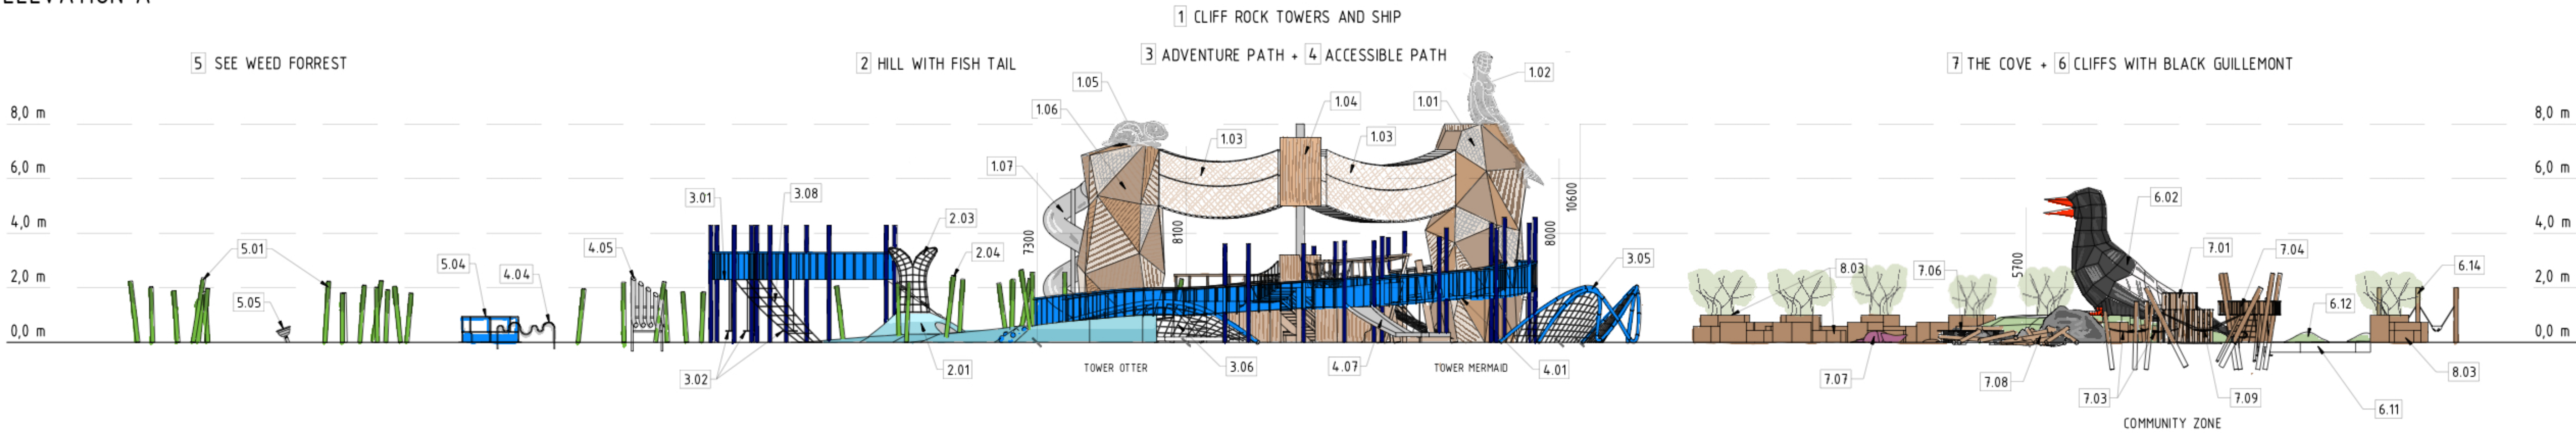

LIST OF ELEMENTS:

- | | |
|-----------------------------------|--|
| 1. CLIFF ROCKS AND SHIP | 5. SEAWEED FORREST |
| 1.01 rock cliff tower | 5.01 acacia poles |
| 1.02 mermaid | 5.02 interactive play wall |
| 1.03 adventure bridge | 5.03 sensory path |
| 1.04 transfer house | 5.04 inclusive roundabout |
| 1.05 sea otter | 5.05 inclusive bowl spinner |
| 1.06 rock cliff tower | |
| 1.07 tube slide | 6. CLIFFS WITH BLACK GUILLEMONT |
| 1.08 sea weed | 6.01 hill |
| 1.09 climbing net (in the ship) | 6.02 bird statue |
| 1.10 ship | 6.03 slide |
| 1.11 inclusive slide with ramp | 6.04 tunnels |
| 1.12 bridge | 6.05 net |
| 1.13 climbing nets (fishing net) | 6.06 eggs |
| | 6.07 talk tube |
| 2. HILL WITH FISH TAIL | 6.08 platforms |
| 2.01 hill | 6.09 interactive play wall |
| 2.02 tunnels | 6.10 trampoline |
| 2.03 tail | 6.11 inclusive trampoline |
| 2.04 acacia poles | 6.12 hills |
| | 6.13 small sculpture of bird swings |
| 3. ADVENTURE PATH | 6.14 |
| 3.01 man construction | |
| 3.02 swings | 7. THE COVE |
| 3.03 climbing boulder | 7.01 cave house + sensory play |
| 3.04 ninja trail / adventure path | 7.02 treasure |
| 3.05 net waves - big | 7.03 resting nets |
| 3.06 net wave - small | 7.04 small boat + slide + climbing net |
| 3.07 game on the ground | 7.05 sensory rocks |
| 3.08 climbing net | 7.06 shells on springs |
| 3.09 stand-on spinner | 7.07 sea creatures - epdm |
| | 7.08 logs and stones climbing |
| 4. ACCESSIBLE PATH | 7.09 nest swing |
| 4.01 main construction | 7.10 interactive play wall |
| 4.02 hanging seating | |
| 4.03 climbing ropes | 8. FURNITURE |
| 4.04 fine motor skills waves | 8.01 benches |
| 4.05 musical tubes | 8.02 light line |
| 4.06 resting platforms | 8.03 benches with greenery |
| 4.07 inclusive slide | |


ELEVATION B

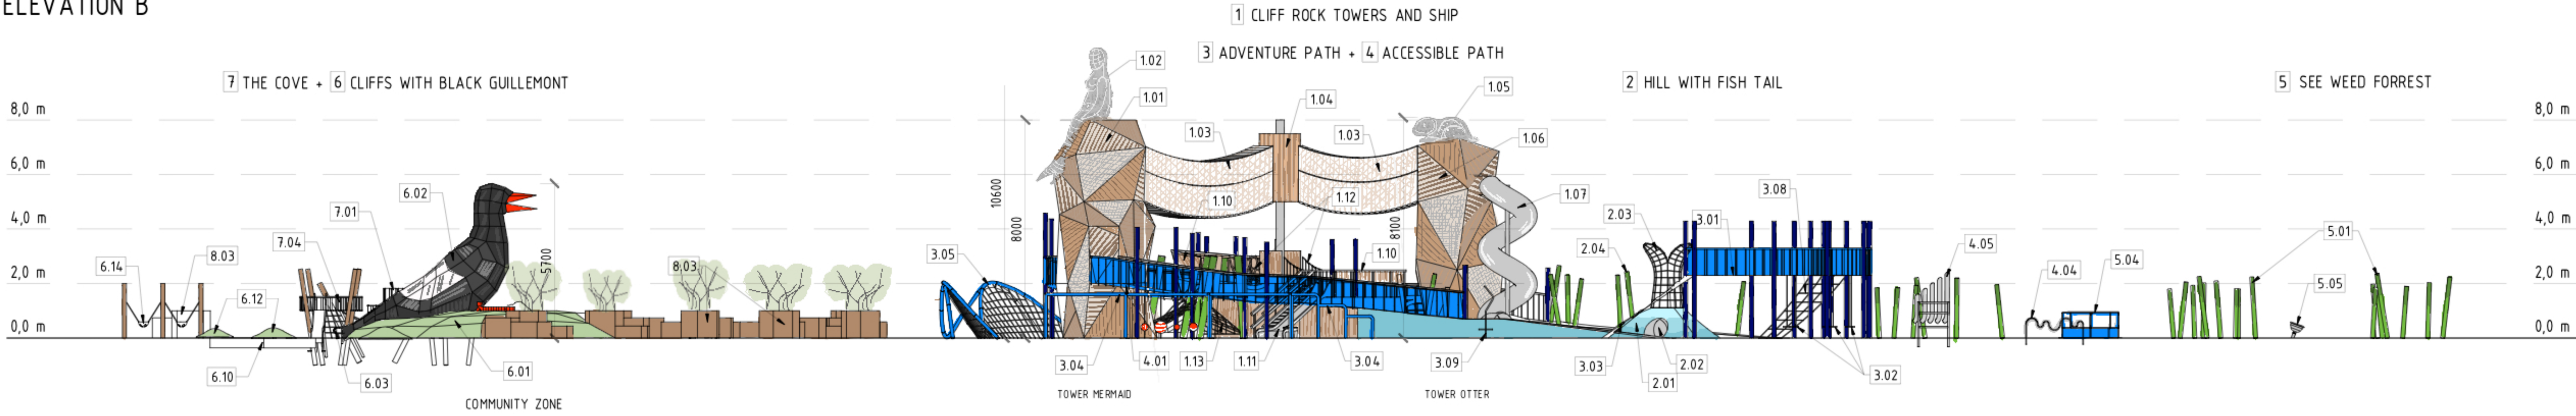


COLOURS AND MATERIALS:

- | | | | |
|--|---------------------------|--|------------------------------------|
| | Steel with colour coating | | Wooden columns with colour coating |
| | Steel with colour coating | | Wooden columns - natural colour |
| | Stainless steel elements | | Wood |
| | Stainless steel nets | | Wooden cladding |
| | Nets | | Wooden cladding |
| | EPDM surface | | Wooden cladding |
| | EPDM surface | | |
| | EPDM surface | | |


ELEVATION C1

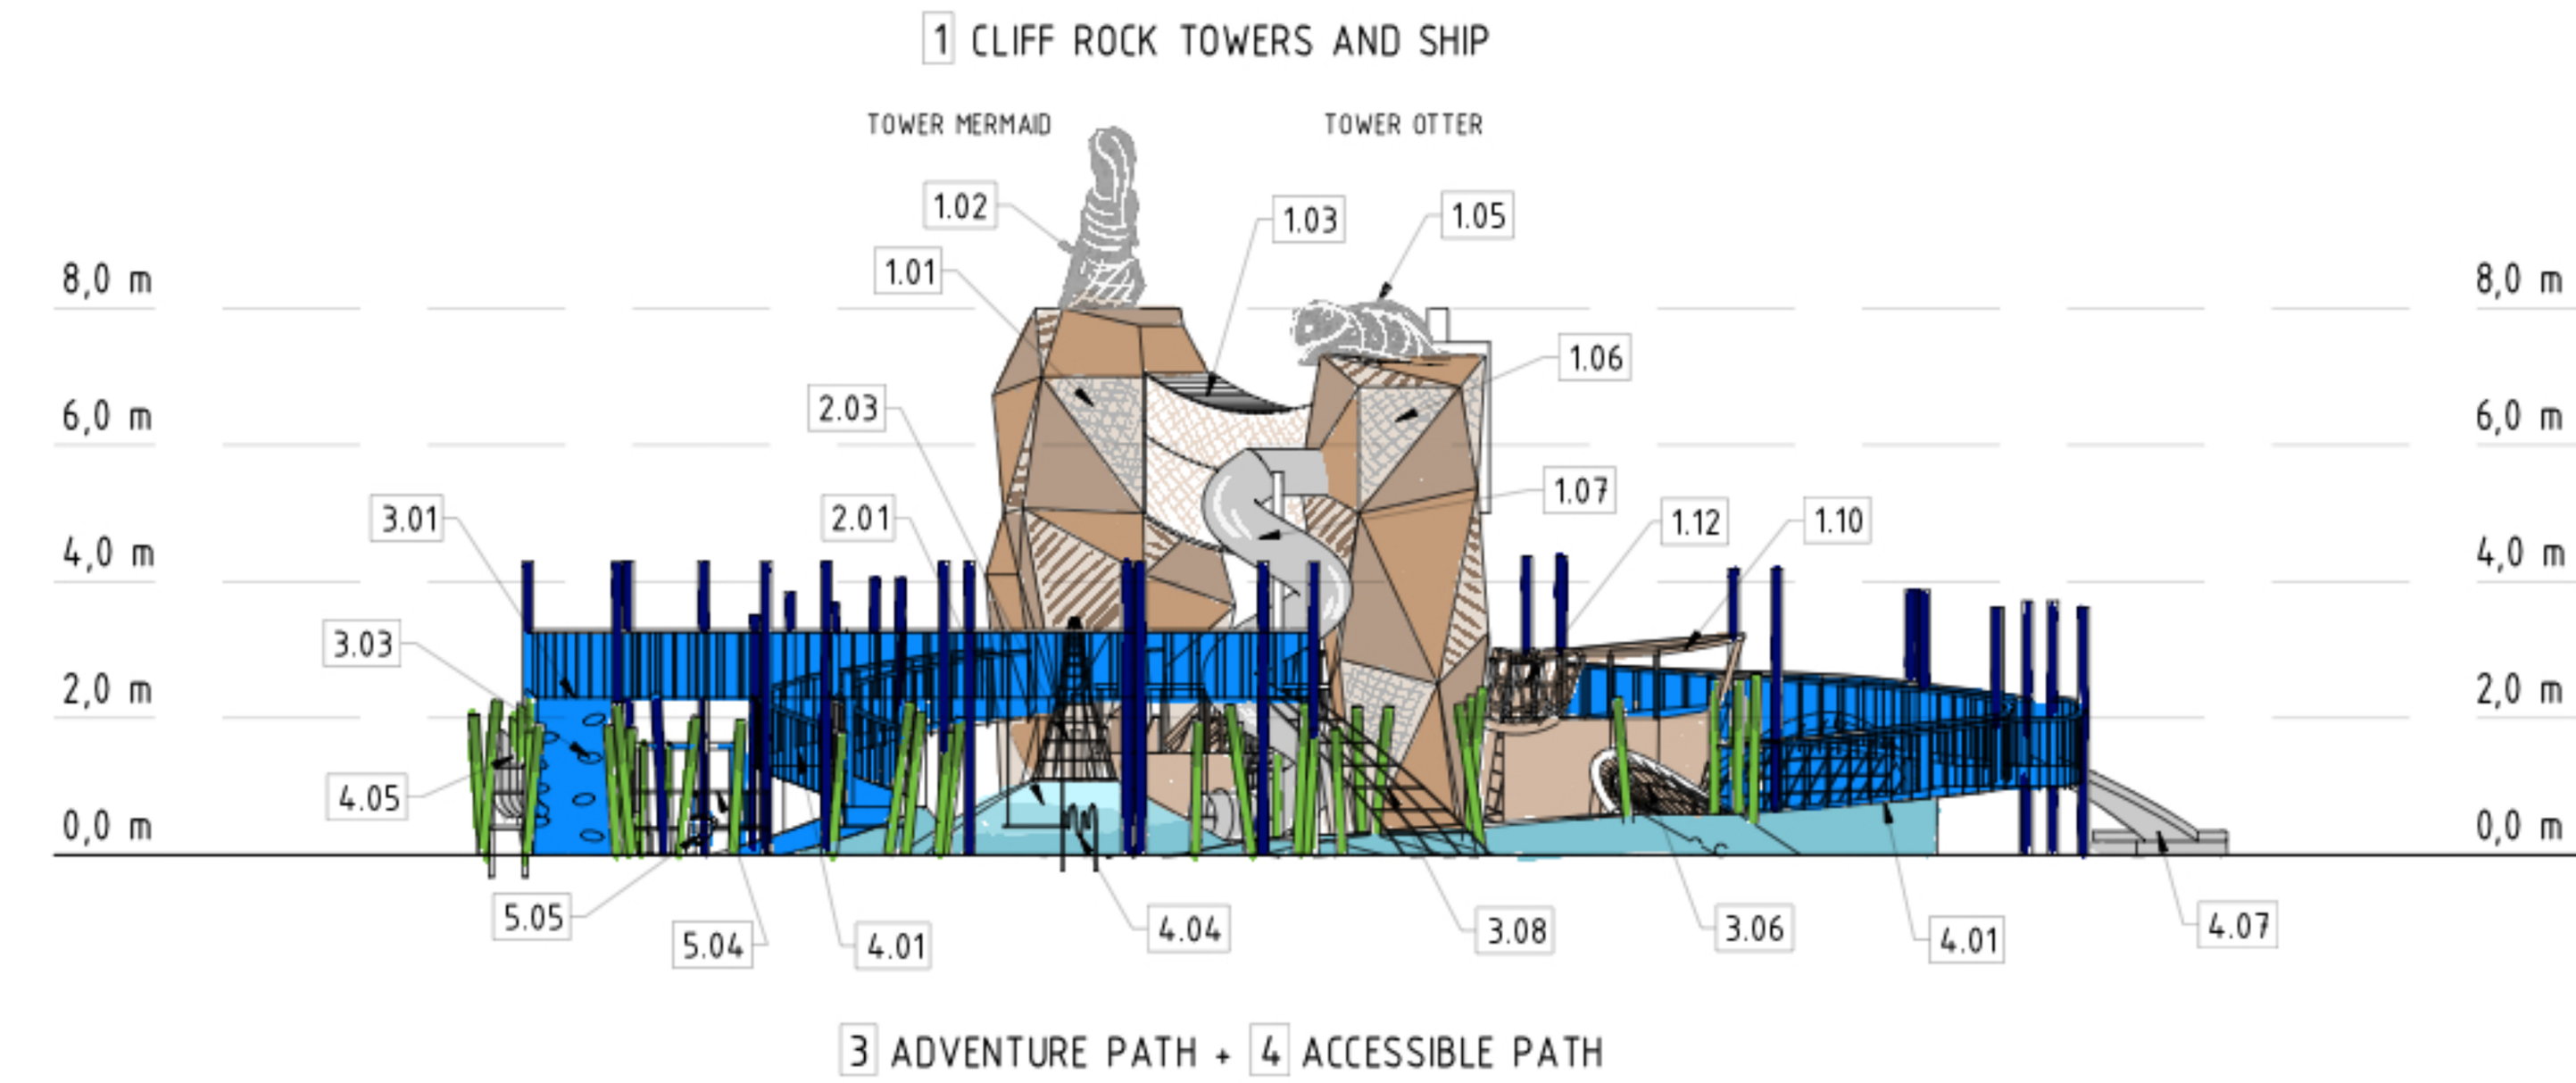


ELEVATION C2

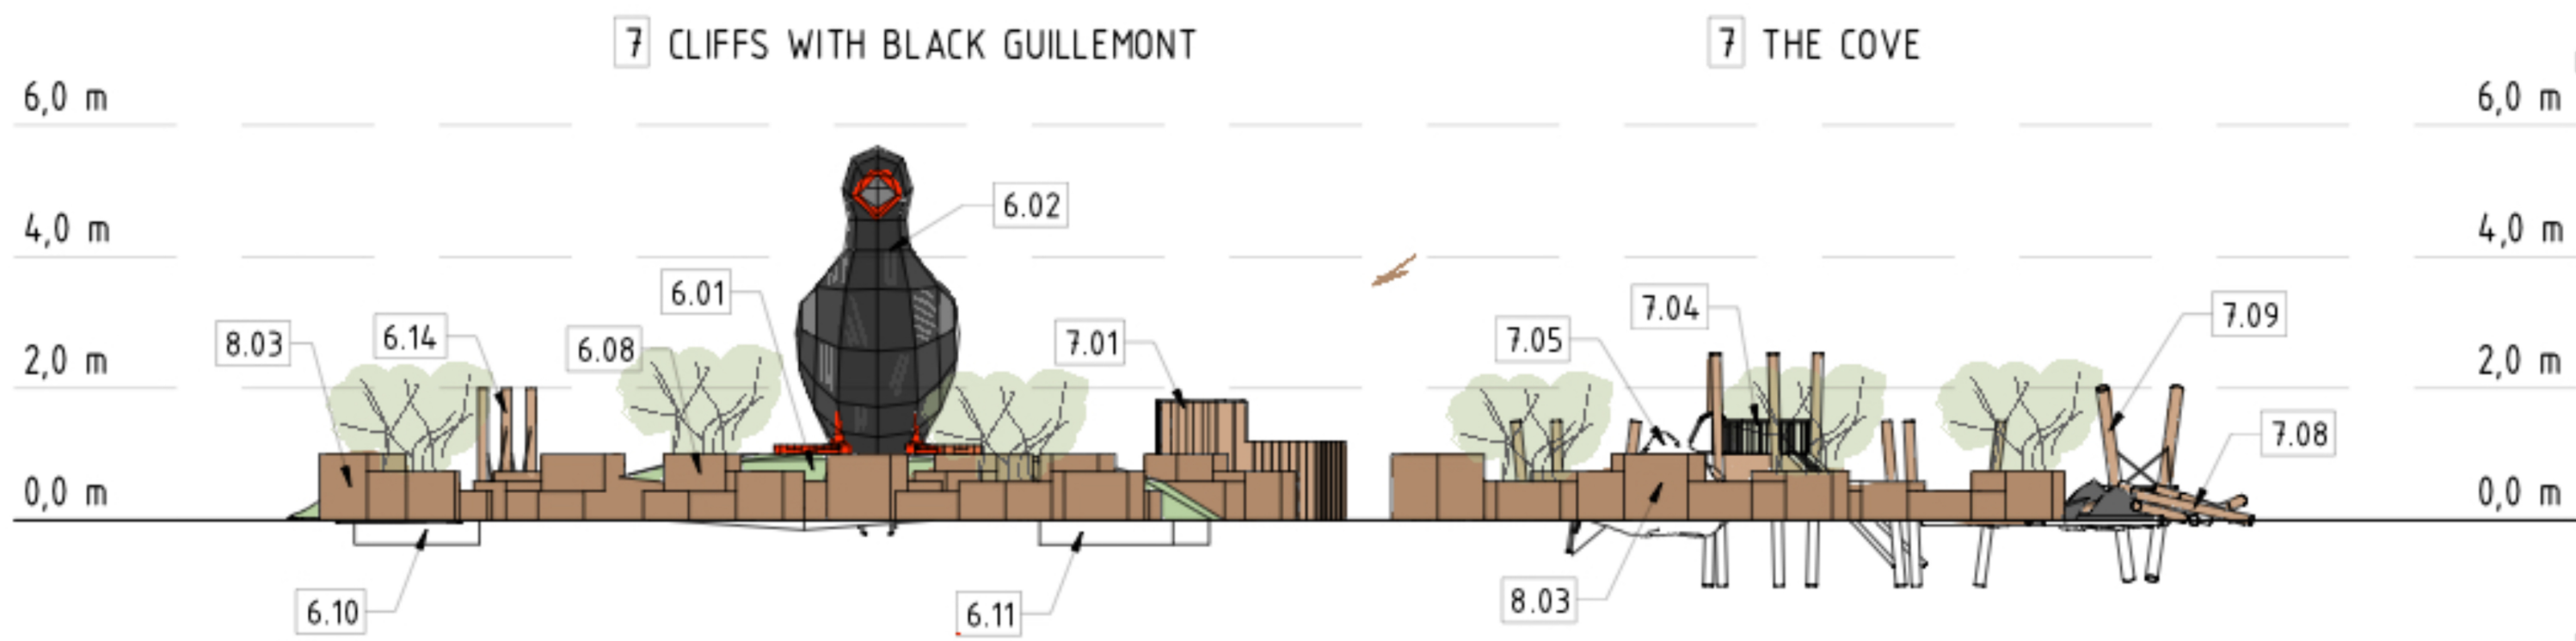


ORIENTATION PLAN

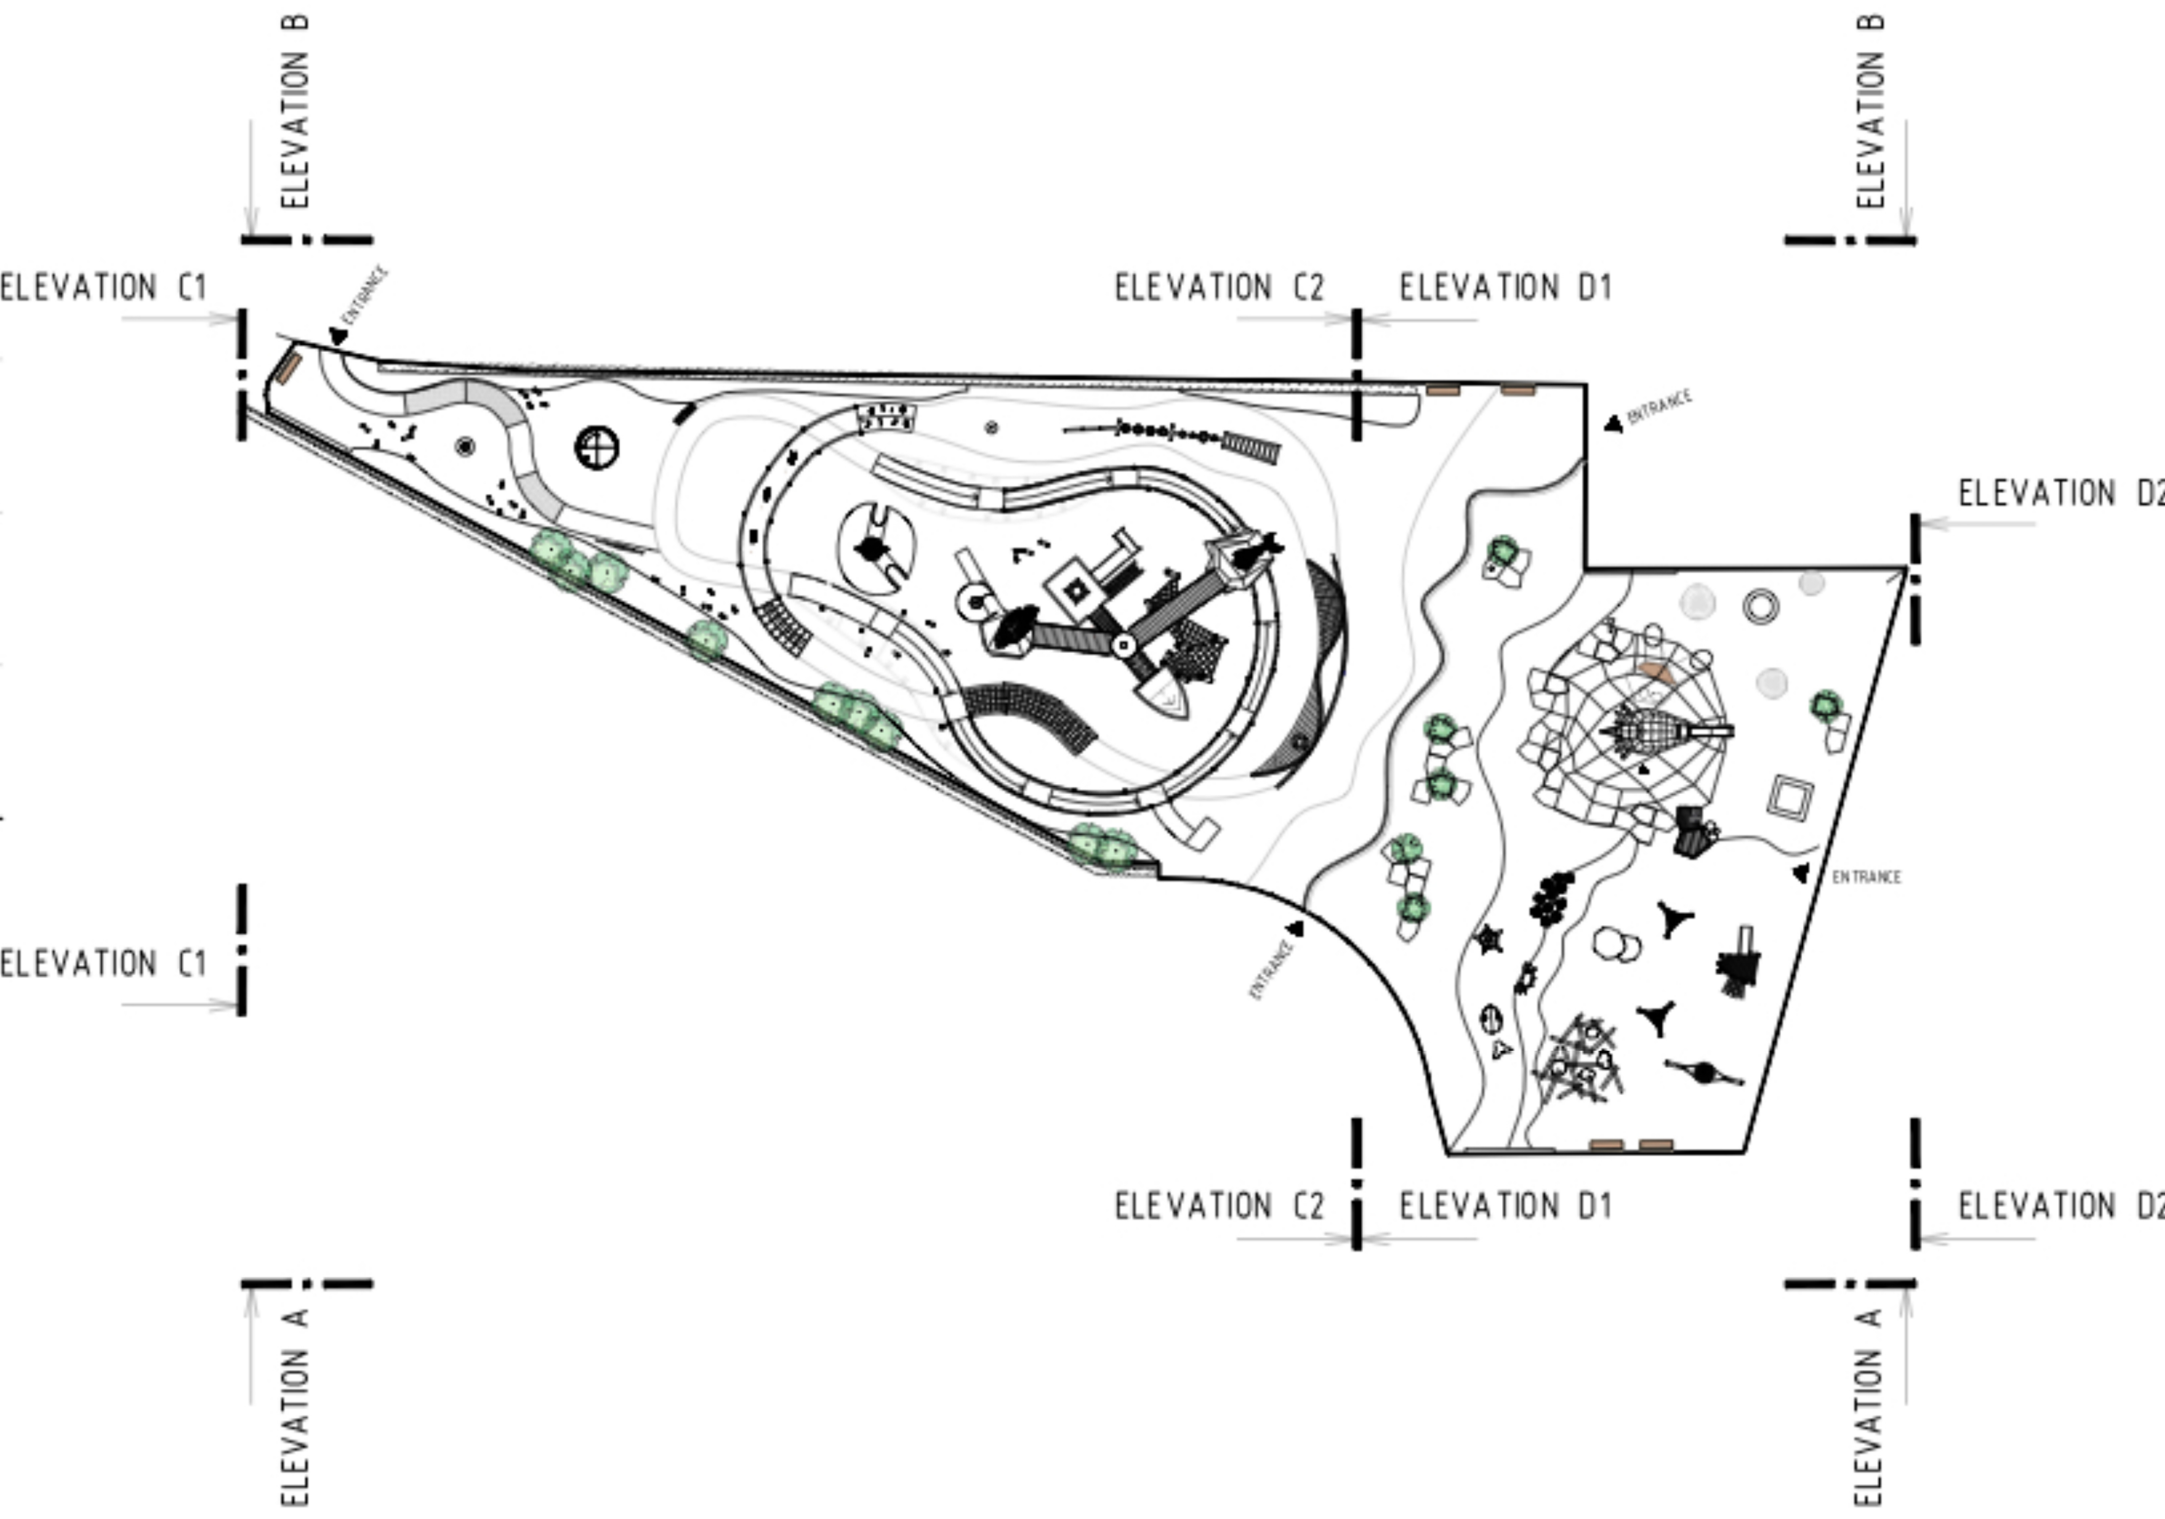

ELEVATION D1

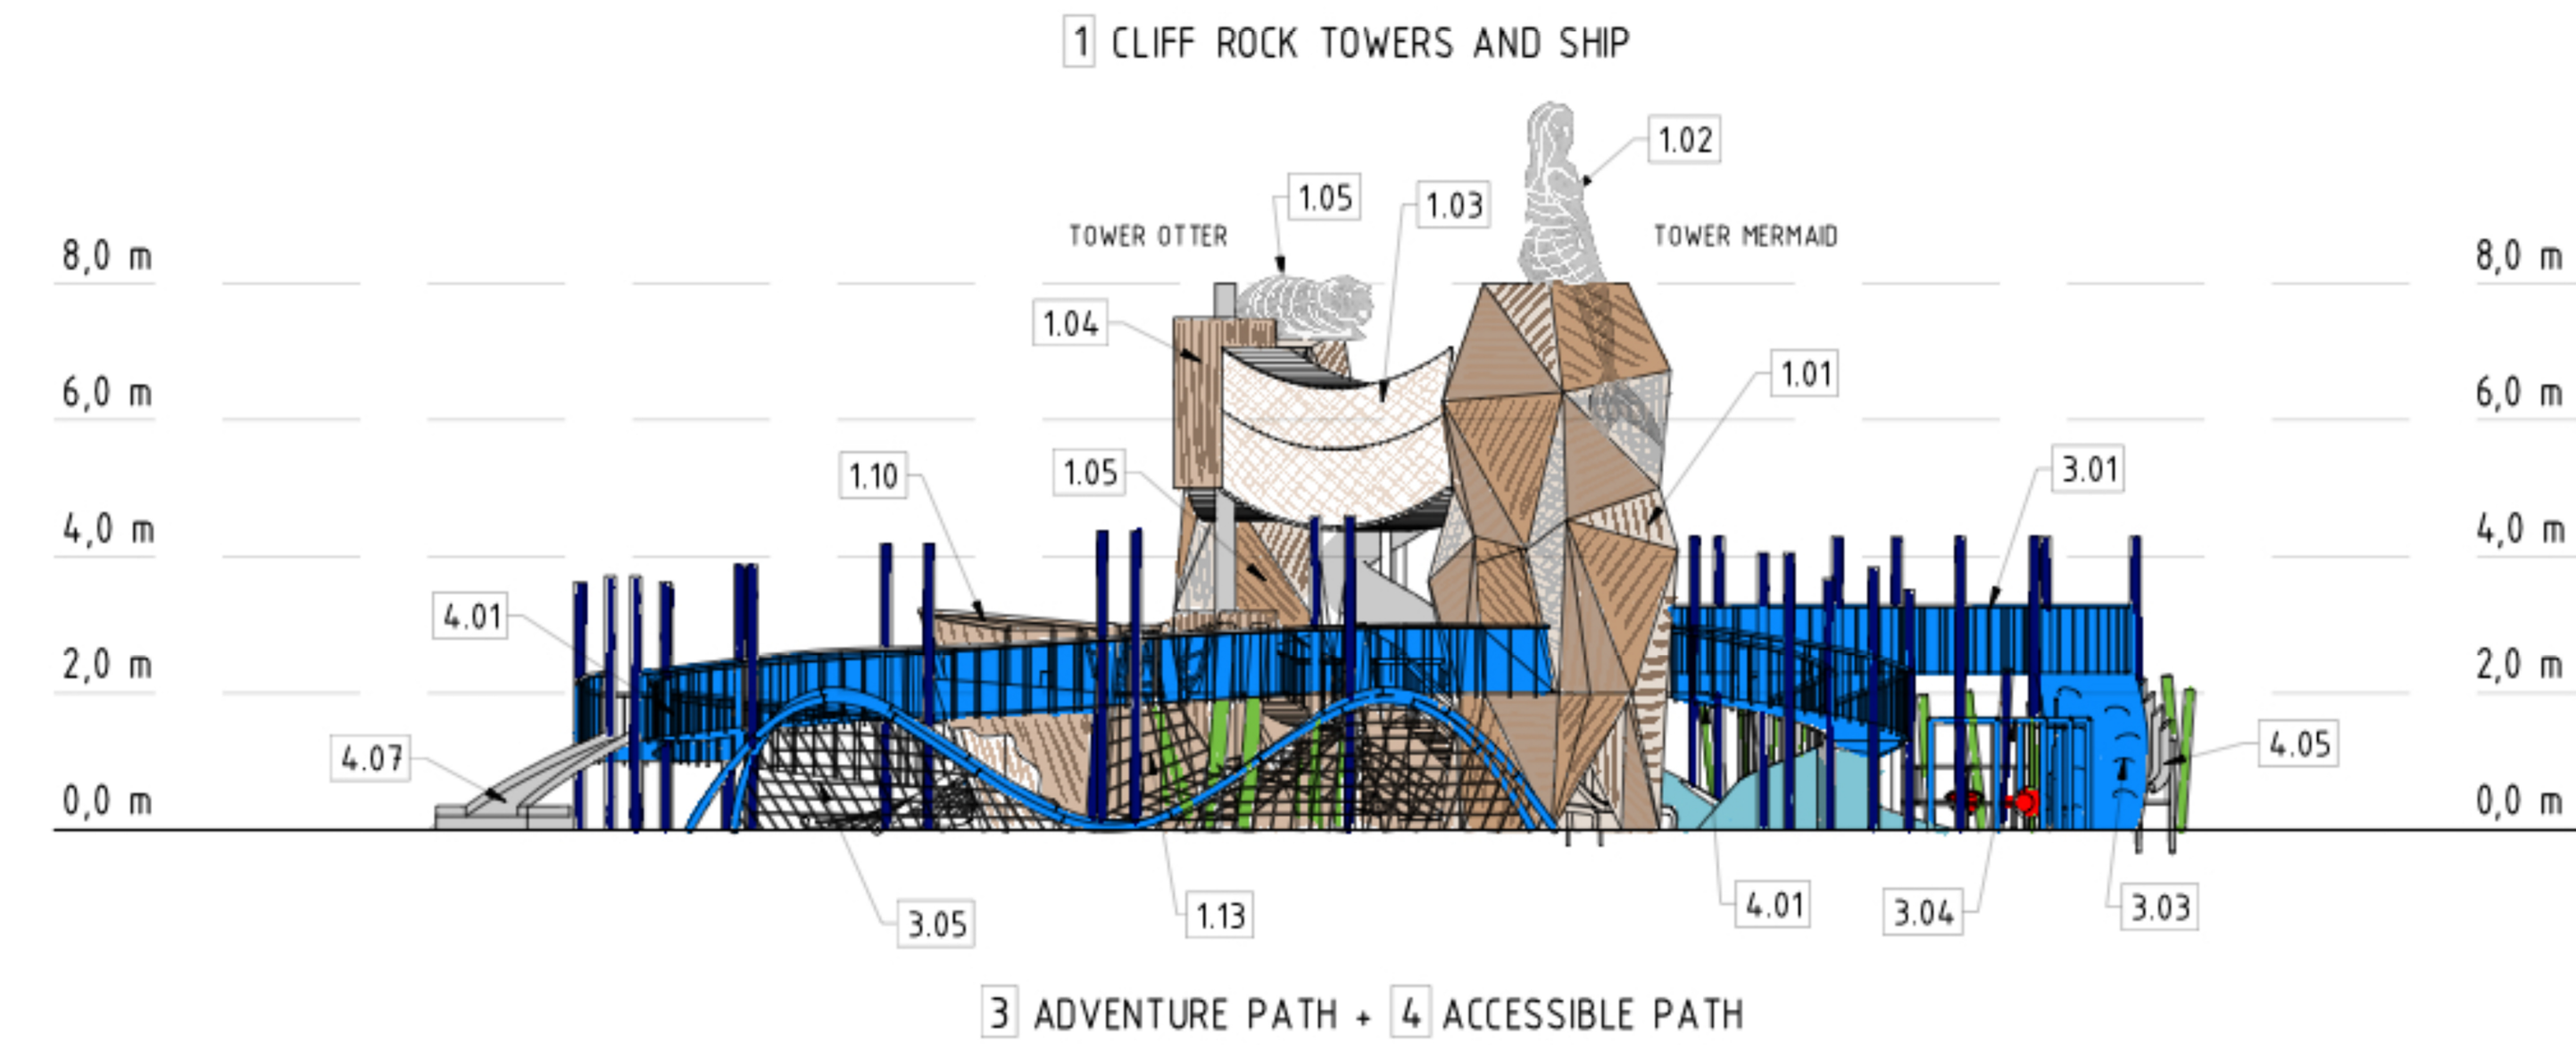

ELEVATION D2

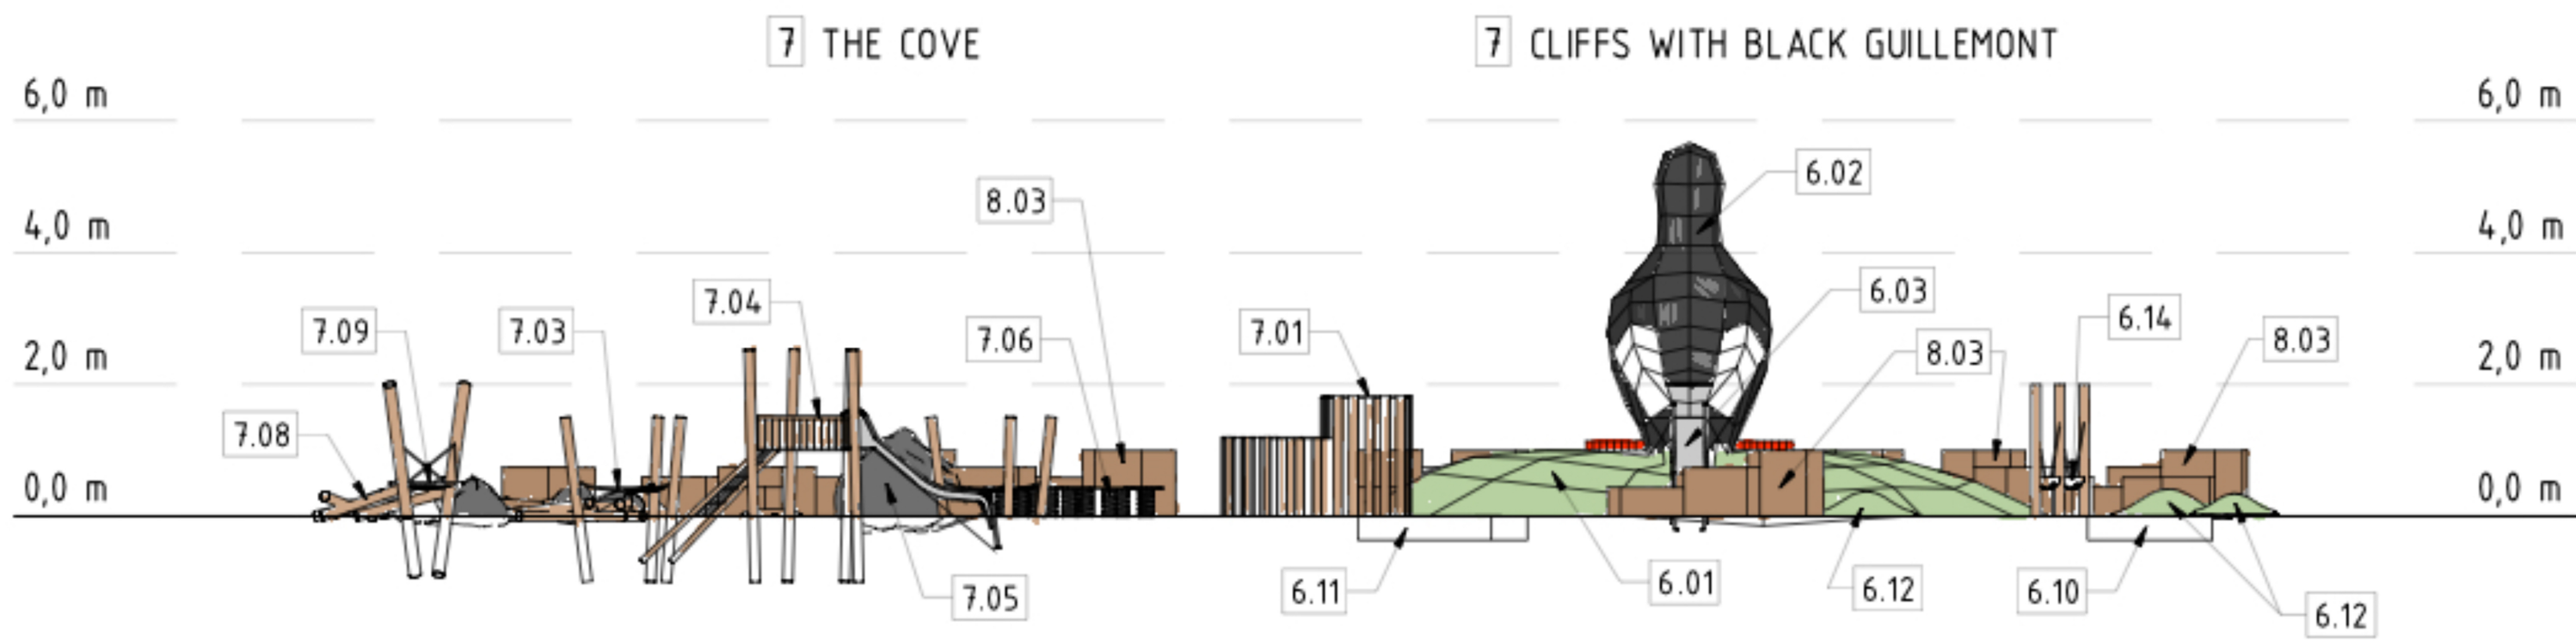

This work is protected by Act No. 121/2000 Coll. The Copyright Act (hereinafter referred to as the „Copyright Act“). The right to exercise the right to use this work in the sense of the provisions of § 12 paragraph 4 of the Copyright Act belongs exclusively to the business company Ateřir Unipark s.r.o., with its registered office at Pražskova 1008/69, Brno, postal code 639 00, IČ: 10814604, entered in the Commercial Register of the Brno District Court, under file No. C 123016 (hereinafter referred to as „Ateřir Unipark s.r.o.“ company). However, if, with the consent of the author of the work, this authorization has been granted to the client on the basis of a sublicense agreement, the client is entitled to exercise the right to use the work to the extent specified in the sublicense agreement. Unauthorized use of this work or unauthorized interference with this work entitles the entitled person, inter alia, to compensation for damages and the issue of unjust enrichment.

LEAD DESIGNER:	Ing. arch. Jana Bezuchová	CLIENT OF THE CONTRACT:	unipark	PREPARED BY:	AU
DESIGNERS:	Ing. arch. Michaela Skoupilová Nóra Lepsenyi, Hana Černá, Matouš Píža				
INVESTOR OF THE CONTRACT:	Bangor marine 3rd Floor, The Printworks 35-39 Queen Street Belfast Northern Ireland BT1 6EA United Kingdom				
CONTRACT TITLE:	BANGOR MARINE PLAYGROUND			DATE:	MARCH 2026
DOCUMENTATION LEVEL:	PLANNING SUBMISSION DOCUMENTATION			FORMAT:	A0
DRAWING:				SCALE:	1:100
				DRAWING NO.:	COPY NO.
ELEVATIONS					02